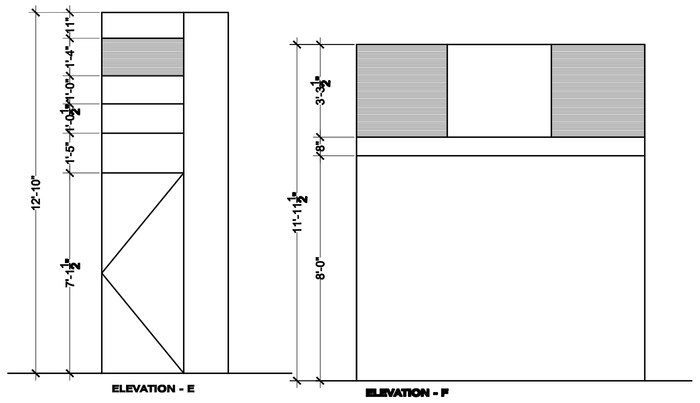

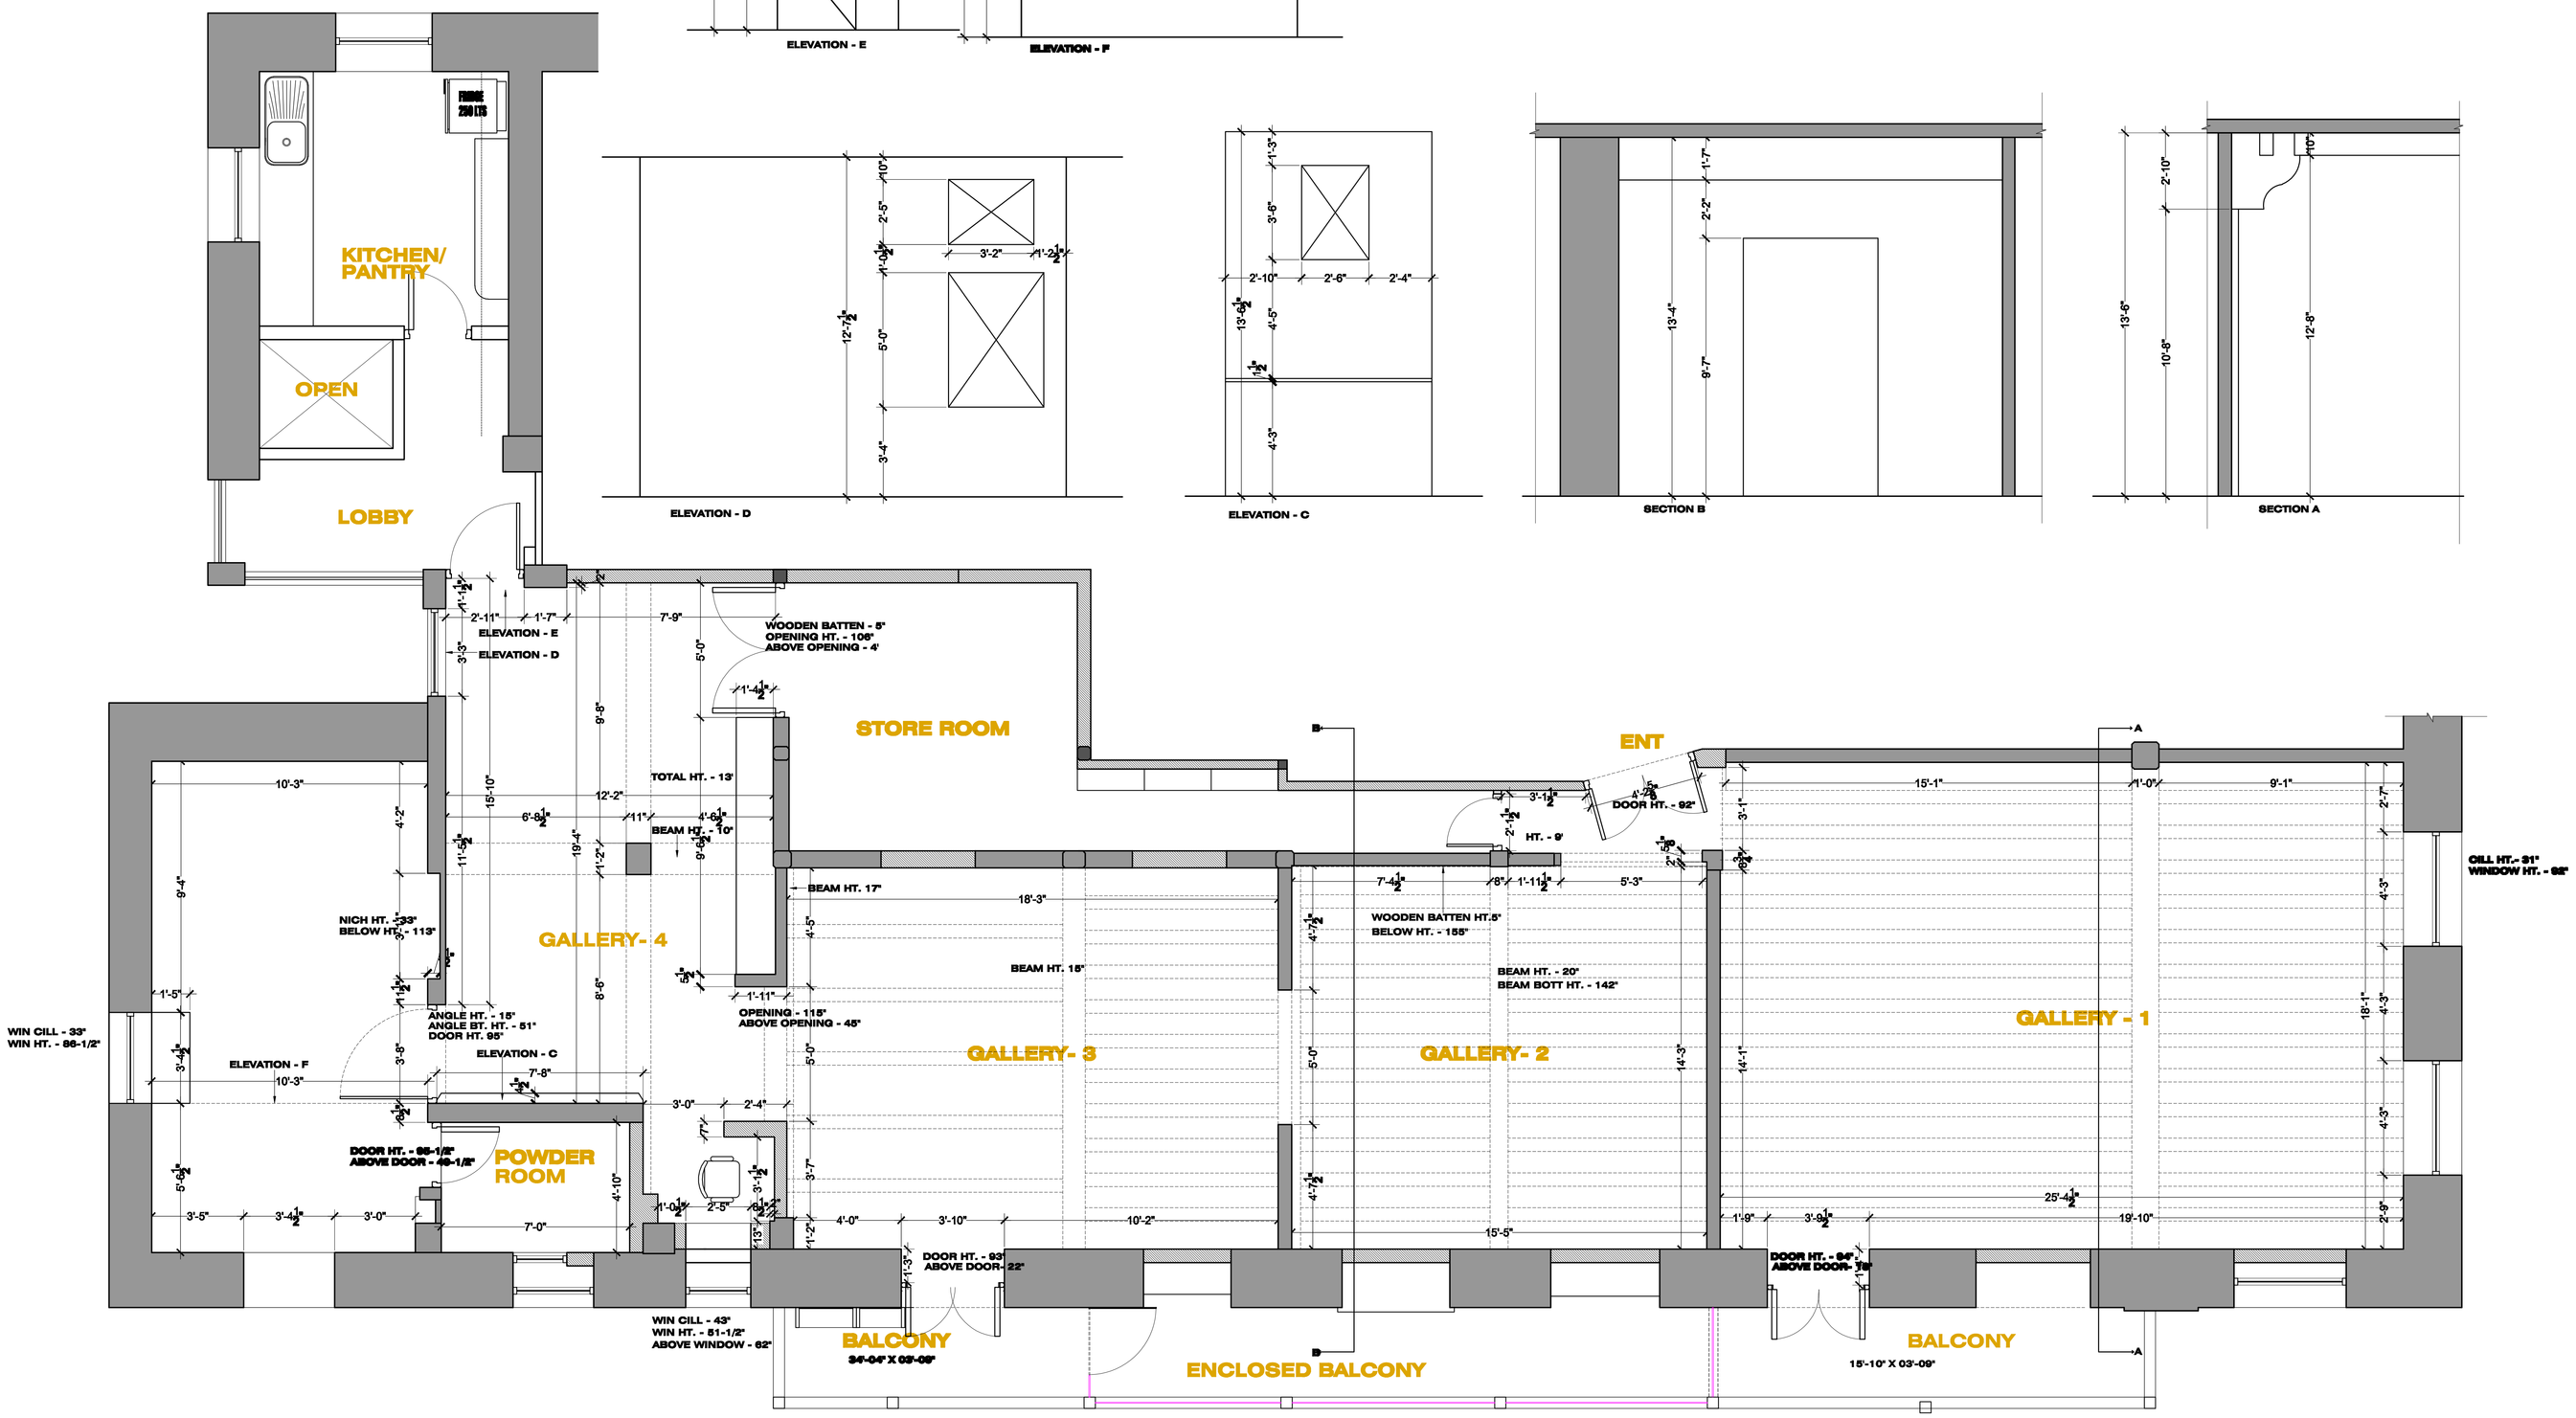

GENERAL NOTES

ALL THE DIMENSIONS INDICATED ARE IN MM AND ARE FINISHED DIMENSIONS

THIS DRAWING IS NOT TO BE SCALED ONLY WRITTEN DIMENSIONS ARE TO BE FOLLOWED

ALL THE DIMENSIONS INDICATED IN THIS DRAWING ARE TO BE CHECKED AND VARIFIED AT SITE PRIOR TO THE COMMENCEMENT OF WORK BY THE INTERIOR CONTRACTOR

ANY DESCRIPANCY FOUND IN THIS DRAWING SHOULD BE IMMEDIETLY NOTIFIED TO THE INTERIOR DESIGNERS OFFICE

READ THIS DRAWING IN CONJUNCTION WITH

FIRST FLOOR

NO	DATE	REVISION
REVISIONS		
CLIENT		

PROPOSED INTERIORS FOR MRS USHA MIRCHANDANI

16/18 , SUNNY HOUSE , MEREWEATHER RD. COLABA , MUMBAI.

ARCHITECT

KAMAL S. MALIK

ARCHITECT INTERIOR DESIGNER

KAISER-I-HIND, 2ND FLOOR, 1/B CURRIMBHOY ROAD, BALLARD ESTATE MUMBAI 400 038 TEL. (91-22) 26421764 LINES FAX: (91-22) 2620045

STRUCTURAL CONSULTANT

DRG. NO.	DEALT BY	APPD. BY
	DAKSHA	
KM-FA-I-1000	SCALE	DATE
	1/4"=1'-0"	
NORTH	JOB NO.	

TITLE

NEW REVISED INTERIOR LAY-OUT PLAN AT FIRST FLOORLEVEL

APPROVAL STAMP

THIS DRAWING IS COPYRIGHTED. IT IS PROPERTY OF KAMAL S. MALIK AND IS NOT TO BE REPRODUCED, SUPPLIED, HANDED OVER TO A THIRD PARTY OR USED FOR PURPOSE OTHER THAN FOR WHICH IT HAS BEEN INTENDED